



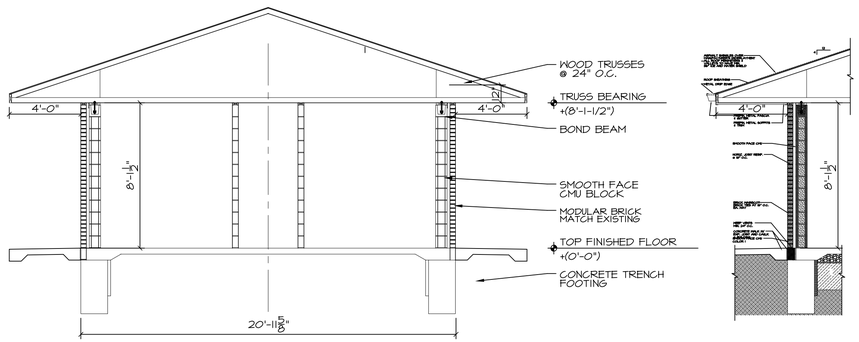

A1 BUILDING SECTION
SCALE: 1/4" = 1'-0"

EXTERIOR ELEVATIONS & BUILDING SECTIONS
SCALE: 1/4" = 1'-0"

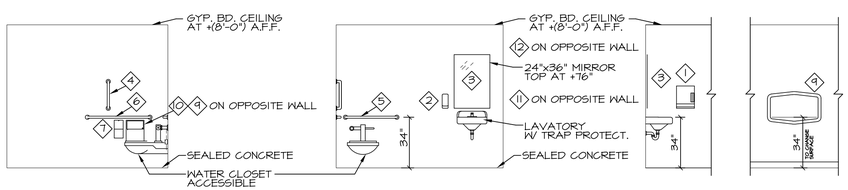

TOILET 100
SCALE: 1/4" = 1'-0"

ROOMS 104, 105 SIM. ROOMS 101, 102, 103 SIM. BUT OPPOSITE HAND


INTERIOR ELEVATIONS
SCALE: 1/4" = 1'-0"

EXTERIOR FINISH MATERIALS

	SPLIT / SMOOTH FACE CMU COLORS SF-1 / SF-2
	GLASS WINDOWS, DOORS
	METAL WALL PANEL 1 METAL WALL R PANEL SYSTEM - HORIZ. COLOR MP-1
	METAL ROOF PANEL 1 METAL ROOF PANEL SYSTEM COLOR MRP-1

C.J. CONTROL JOINT

(ALL EXTERIOR FINISHES TO BE REVIEWED AND VERIFIED BY OWNER)

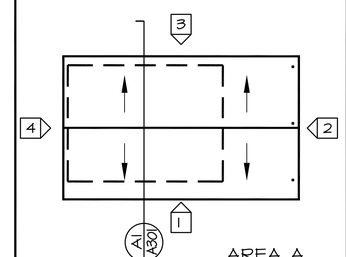

ROOF PLAN
NO SCALE

PRELIMINARY
NOT INTENDED FOR BIDDING CONSTRUCTION
04-10-2026

The Professional Architects seal affixed to this sheet applies only to the materials and items shown on this sheet. All drawings, instruments or other documents not exhibiting this seal shall not be considered prepared by this architect, and this architect expressly disclaims any and all responsibility for such plan drawings or documents not exhibiting this seal.

MISSOURI ARC-000588
EXP. 12/31/27

PORTER, BERENDZEN & ASSOCIATES, P.C.
ARCHITECTS
513.657.2022 PHONE
jay@pba-architecture.com
200 South Henry Clay Blvd.
P.O. BOX 446
ASHLAND, MISSOURI 65010

DO NOT SCALE THIS DRAWING. SOME DEVIATION FROM SCALE MAY OCCUR FROM REPRODUCTION. DRAWINGS ARE THE PROPERTY OF PORTER, BERENDZEN & ASSOCIATES, P.C. AND MAY NOT BE COPIED OR USED IN WHOLE OR PART WITHOUT THE WRITTEN CONSENT OF PORTER, BERENDZEN & ASSOCIATES, P.C.

PROJECT

SouthSidePark Restroom Replacement
CITY OF CONCORDIA
Concordia
Concordia, Lafayette County, Missouri

ISSUE

ID	DESCRIPTION	DATE
1	Progress Set	4/10/2026

PROJECT NO.
pba-2613

PROJECT DATE
APRIL 2026

SHEET TITLE
EXTERIOR ELEVATIONS

SHEET NUMBER
A300